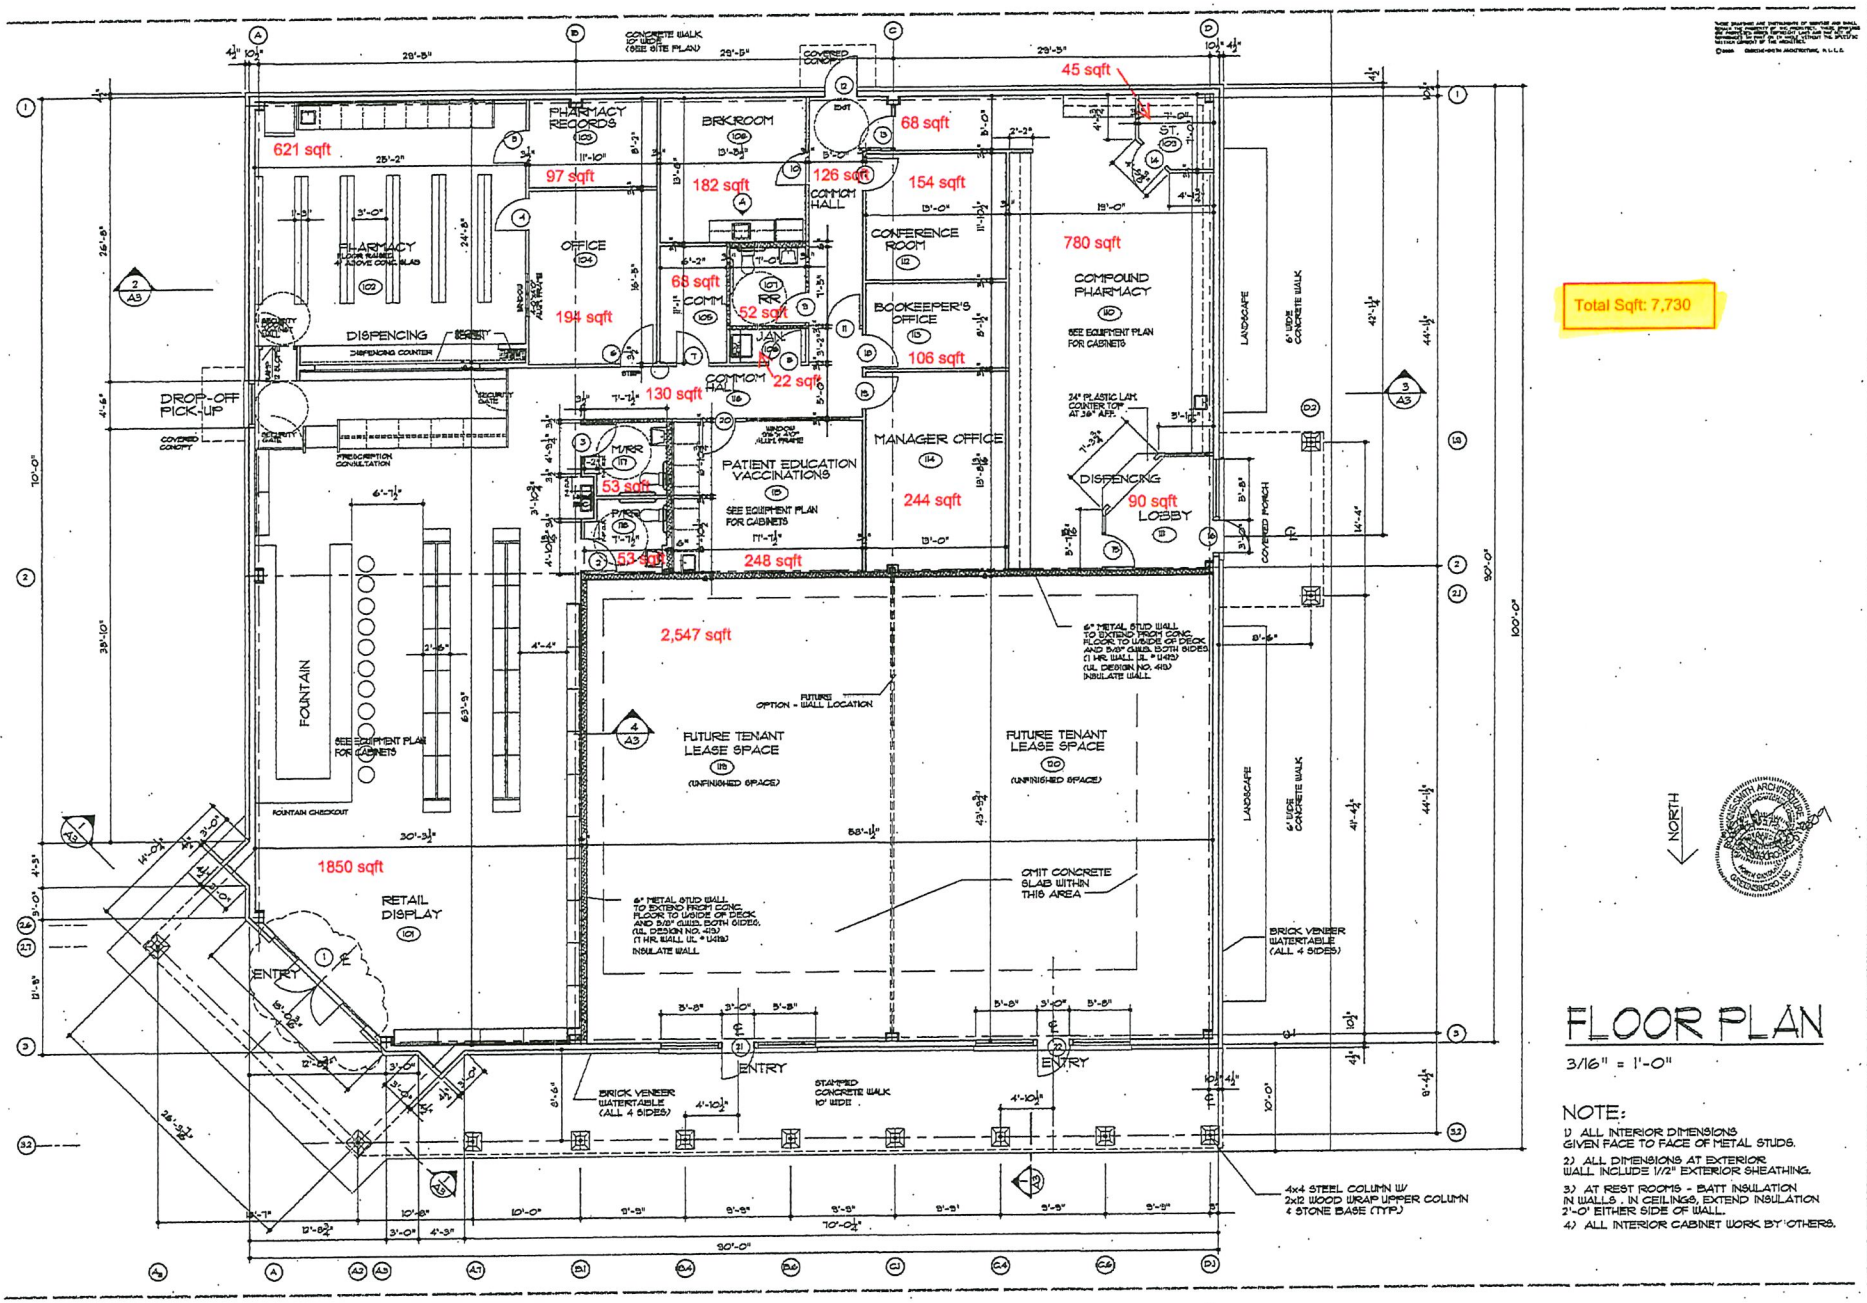

Total Sqft: 7,730

FLOOR PLAN

3/16" = 1'-0"

NOTE:

1) ALL INTERIOR DIMENSIONS GIVEN FACE TO FACE OF METAL STUDS.

2) ALL DIMENSIONS AT EXTERIOR WALL INCLUDE 1/2" EXTERIOR SHEATHING.

3) AT REST ROOMS - BATT INSULATION IN WALLS, IN CEILINGS, EXTEND INSULATION 2'-0" EITHER SIDE OF WALL.

4) ALL INTERIOR CABINET WORK BY OTHERS.

ERSKINE-SMITH ARCHITECTURE, P.L.L.C.
architecture research planning
3406-A West Wendover Avenue
Greensboro, N.C. 27407
Phone (336) 855-1286 Fax 855-5602

NEW FACILITY FOR

MIDTOWN PHARMACY

WHITSETT, GUILFORD CO., N.C.

REVISIONS	BY
10-09-09	RHE
10-19-09	RHE

DRAWN BY : VJS
CHECKED BY : RHE
DATE : 10-01-09
SCALE : 3/16" = 1'-0"
FILE :
SHEET NUMBER :

A-1